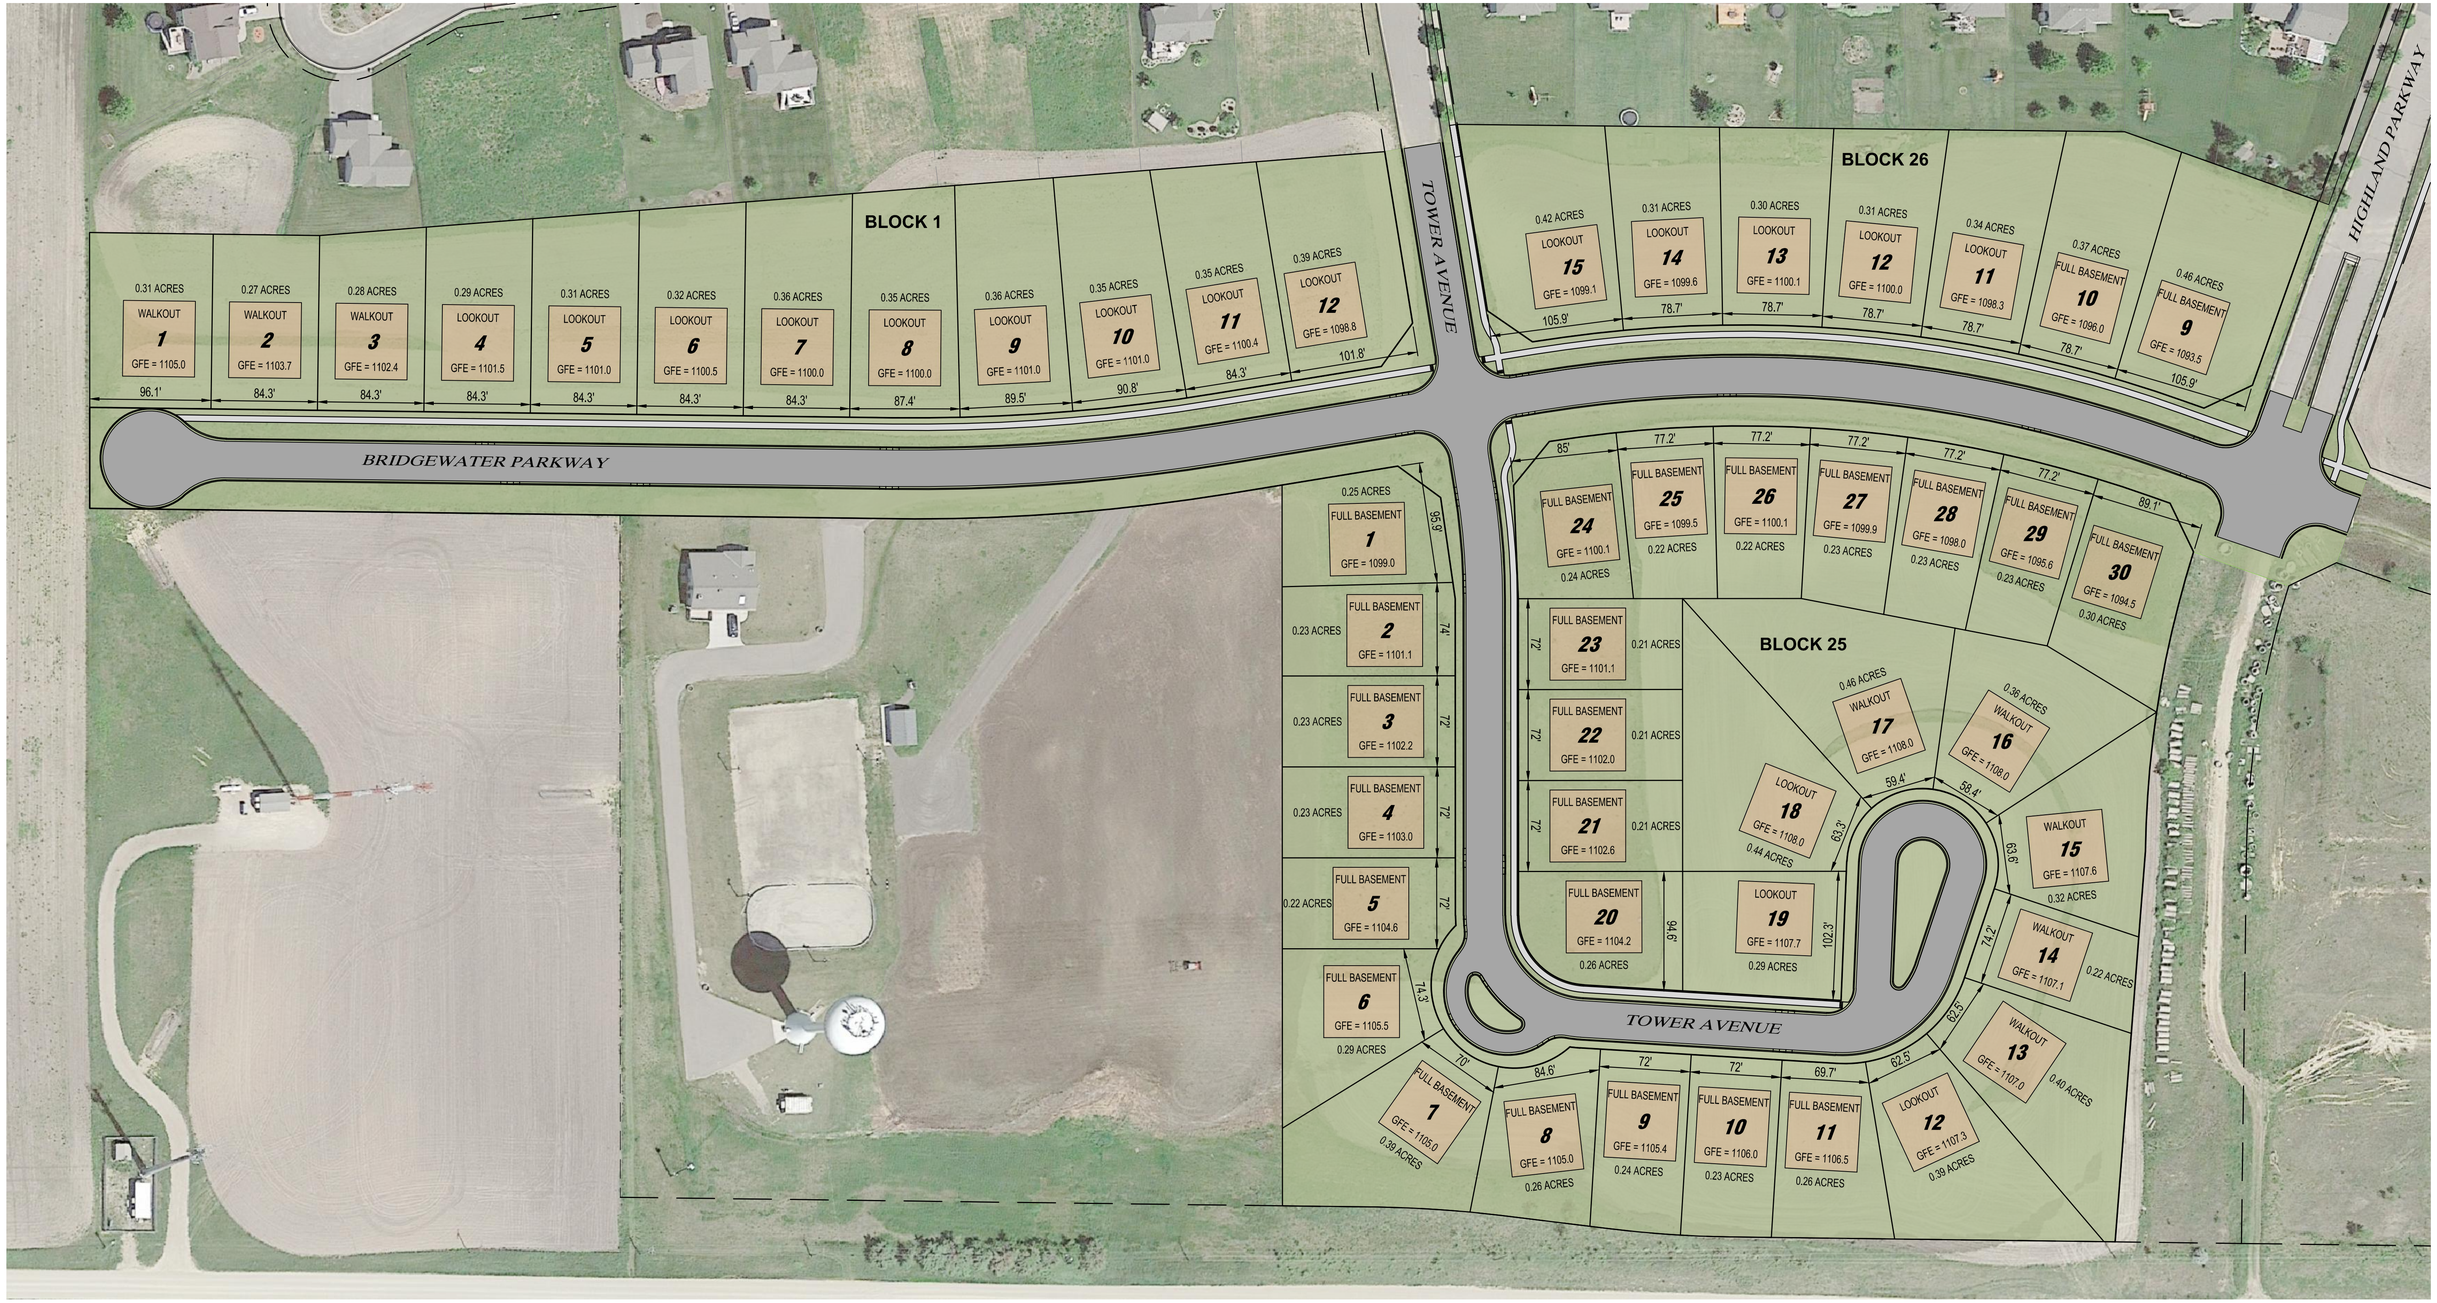

NOTE: GFE = GARAGE FLOOR ELEVATION

REFERENCE SCALE
1 INCH = 60 FEET
0 30 60 120

N

ARCHITECTURE + ENGINEERING + ENVIRONMENTAL + PLANNING www.is-grp.com

BRIDGEWATER HEIGHTS PHASE 2

DUNDAS, MINNESOTA
04/02/19
ISG Project No. 19-22742

ISG

CAD FILE NAME 22742 COLOR REND